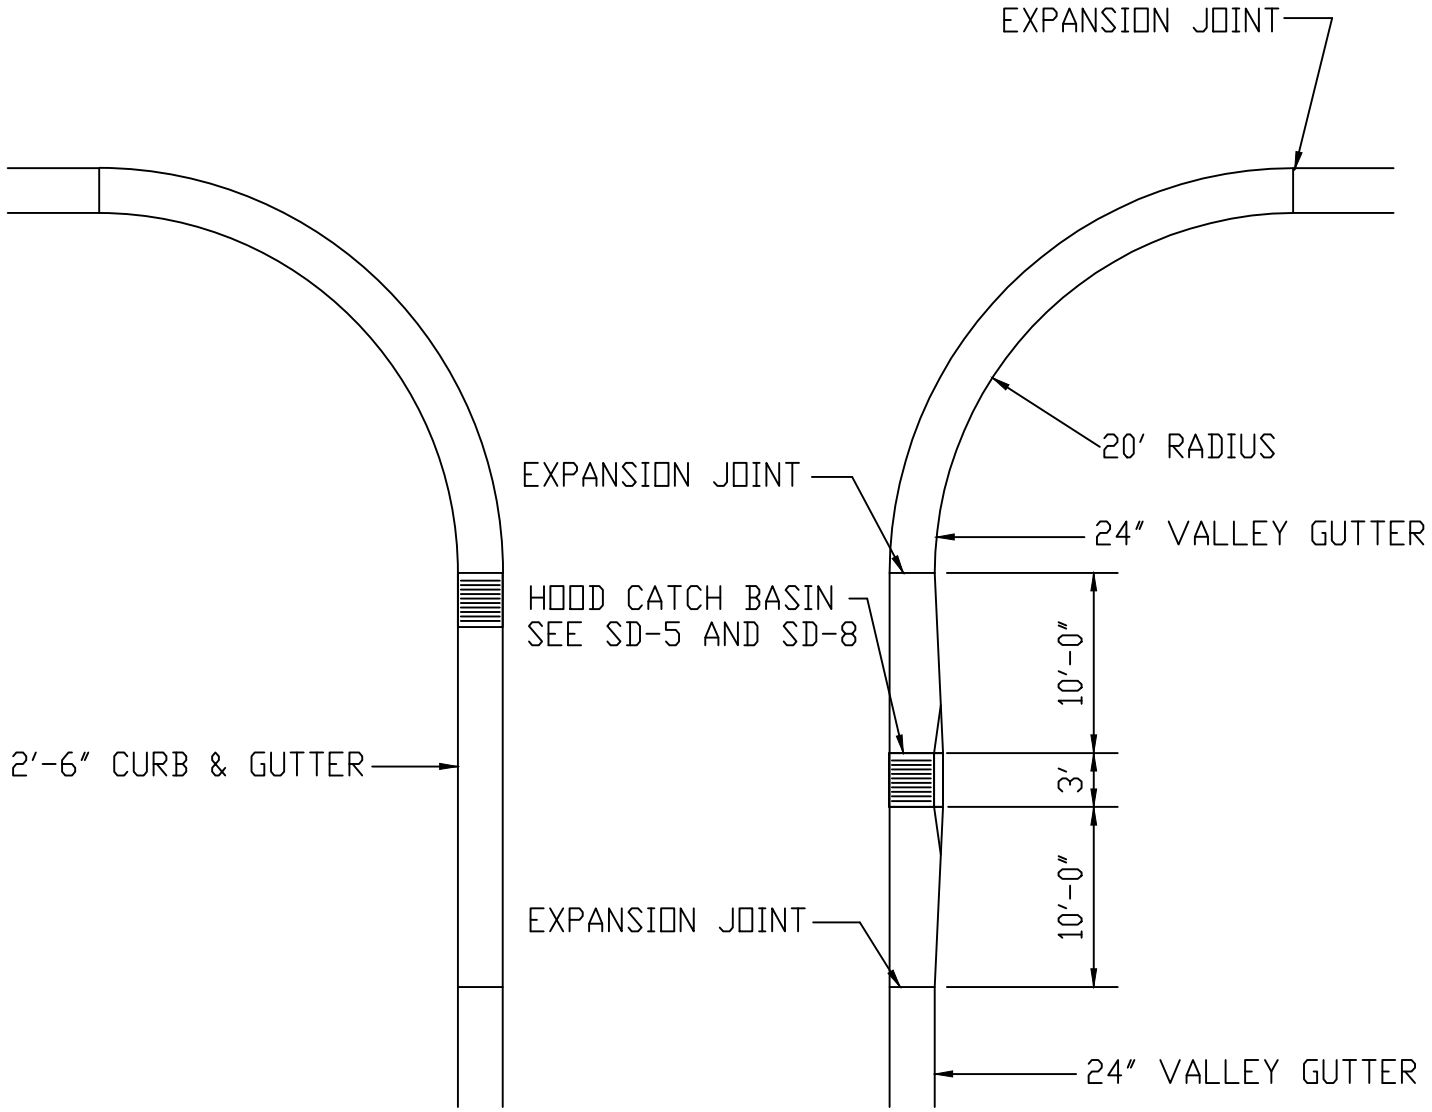

CITY OF SALISBURY, N.C. STANDARD DETAIL	DATE: AUGUST 20, 1993
STORM DRAINAGE CATCH BASINS AT INTERSECTIONS	NOT TO SCALE
	STANDARD SD-7